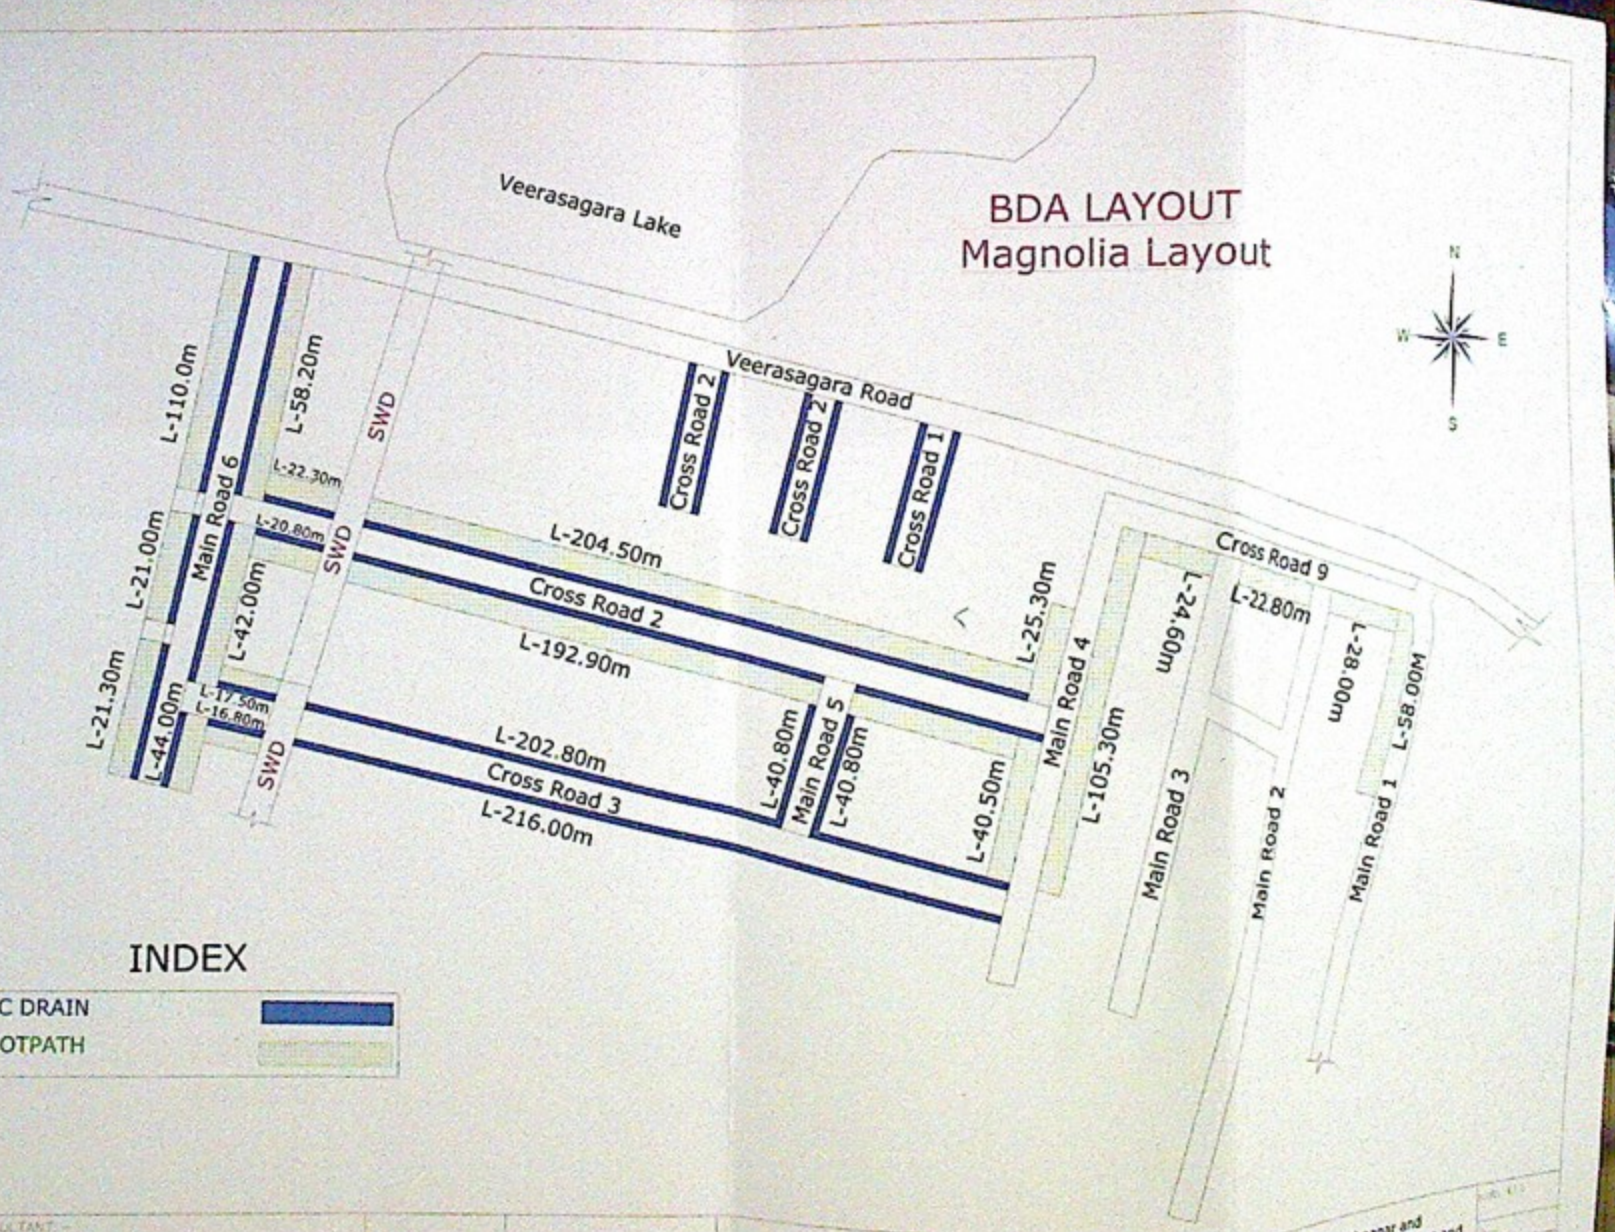
BDA LAYOUT
Magnolia Layout
Veerasagara Lake
Veerasagara Road
Cross Road 2
Cross Road 2
Cross Road 1
Cross Road 9
L-110.0m
L-58.20m
L-22.30m
L-20.80m
L-21.00m
L-42.00m
L-21.30m
L-44.00m
L-17.50m
L-16.80m
Main Road 6
SWD
SWD
SWD
L-204.50m
Cross Road 2
L-192.90m
L-25.30m
L-202.80m
Cross Road 3
L-216.00m
L-40.80m
Main Road 5
L-40.80m
L-40.50m
Main Road 4
L-105.30m
L-24.60m
Main Road 3
L-22.80m
L-28.00m
Main Road 2
Main Road 1
L-58.00M
N
S
E
W
INDEX
RCC DRAIN
FOOTPATH
CONSULTANT :-
NEWZEN CONSULTANTS BANGALORE
Restoration and Improvement of Sainagara, Best Cont, Bharathnagar and Chandrappa Layout, Hill side meadows layout, subhash Chandra Base layout and surrounding areas in ward no-03 of Yelahanka New Tone Su division

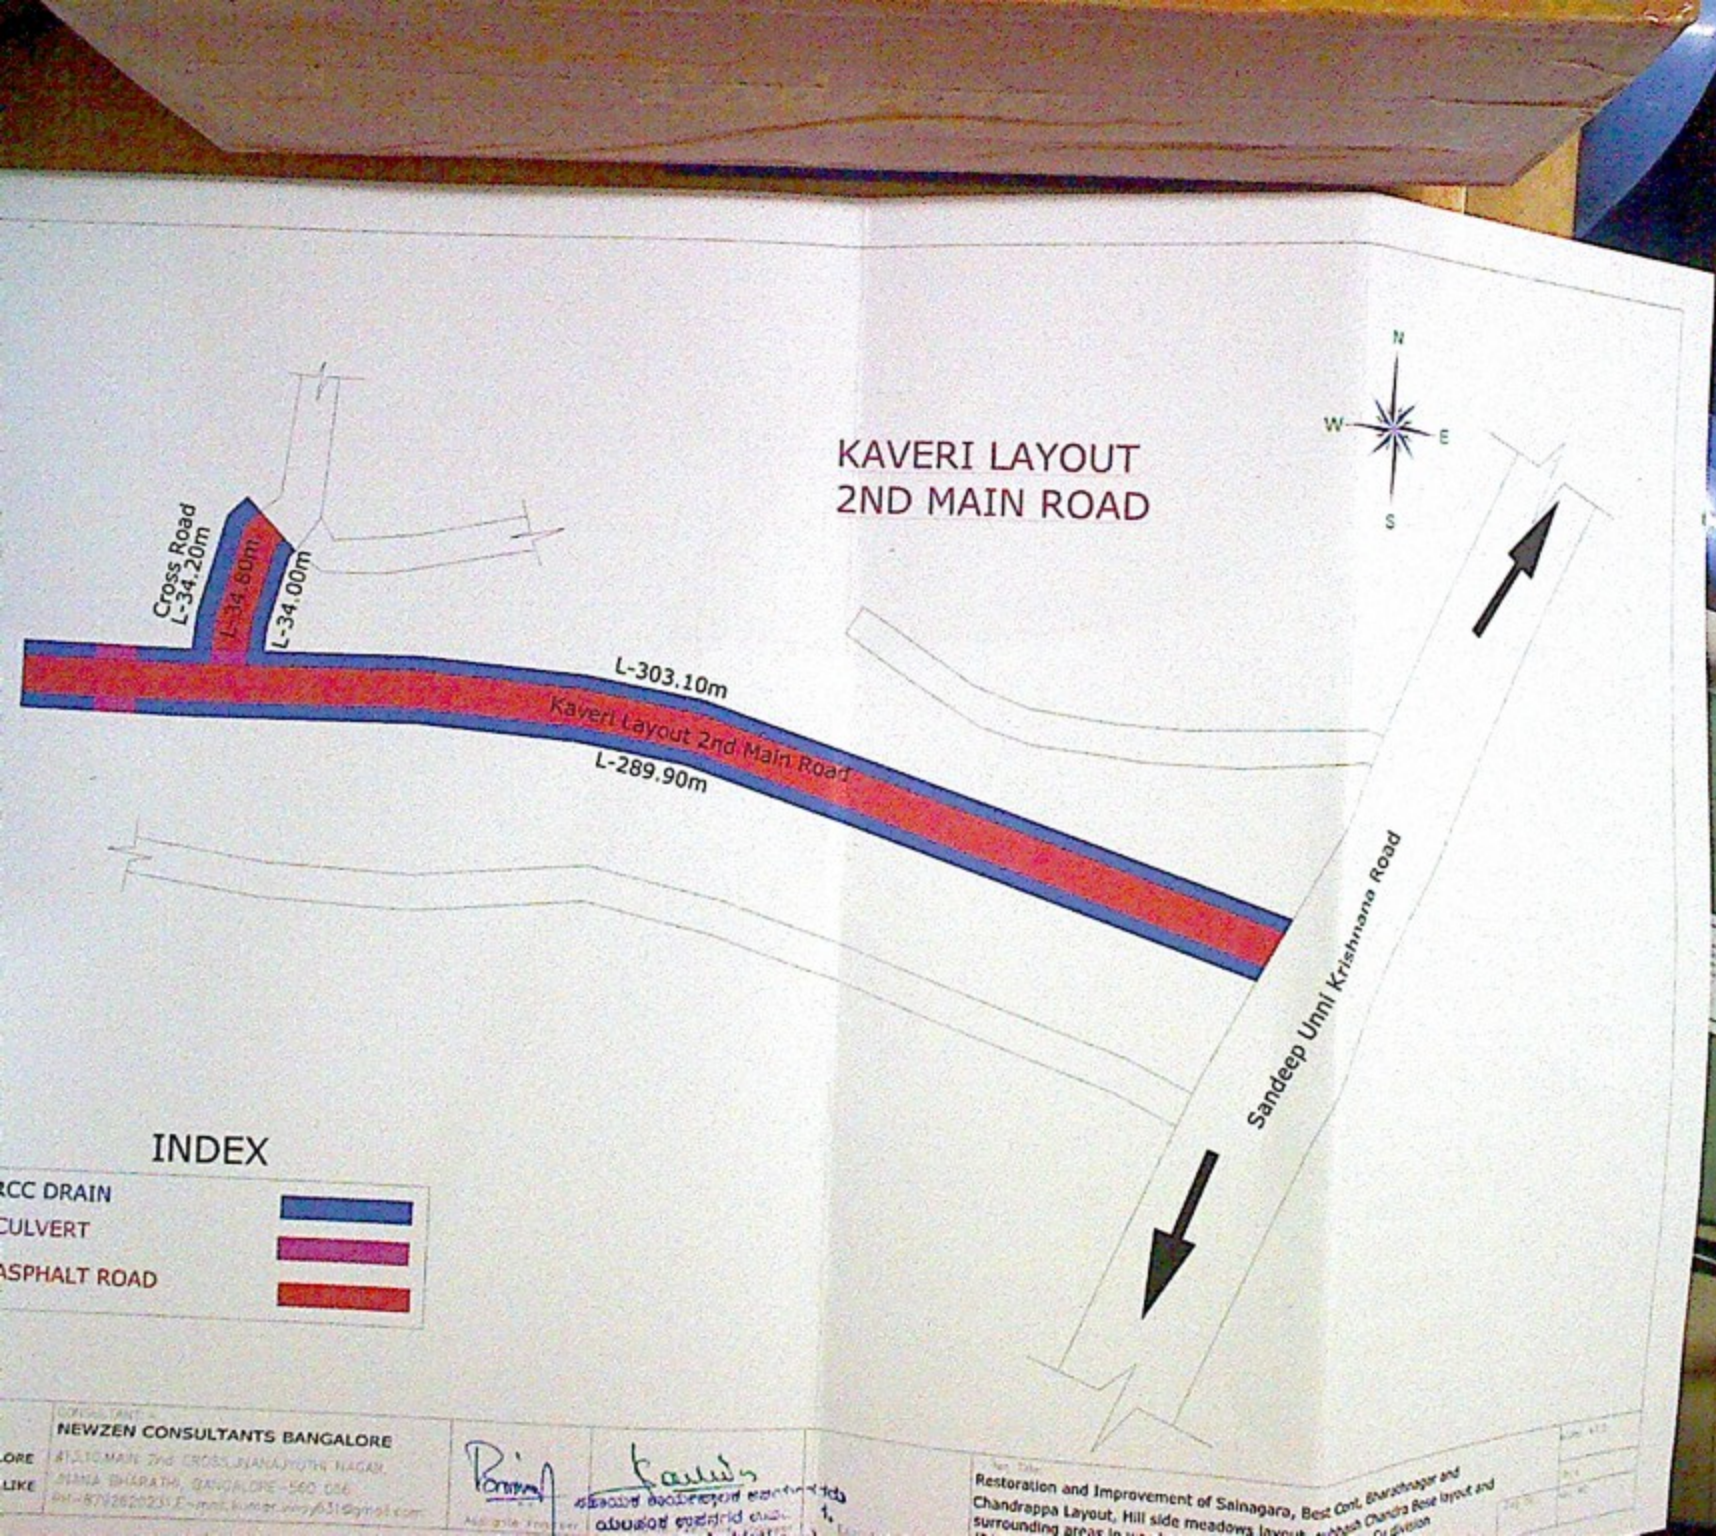
KAVERI LAYOUT
2ND MAIN ROAD
N
W
E
S
Cross Road
L-34.20m
L-34.60m
L-34.00m
L-303.10m
Kaveri Layout 2nd Main Road
L-289.90m
Sandeep Unni Krishnana Road
INDEX
RCC DRAIN
CULVERT
ASPHALT ROAD
NEWZEN CONSULTANTS BANGALORE
Restoration and Improvement of Sainagara, Best Cont, Bharathnagar and
Chandrappa Layout, Hill side meadows layout, Subhash Chandra Bose layout and

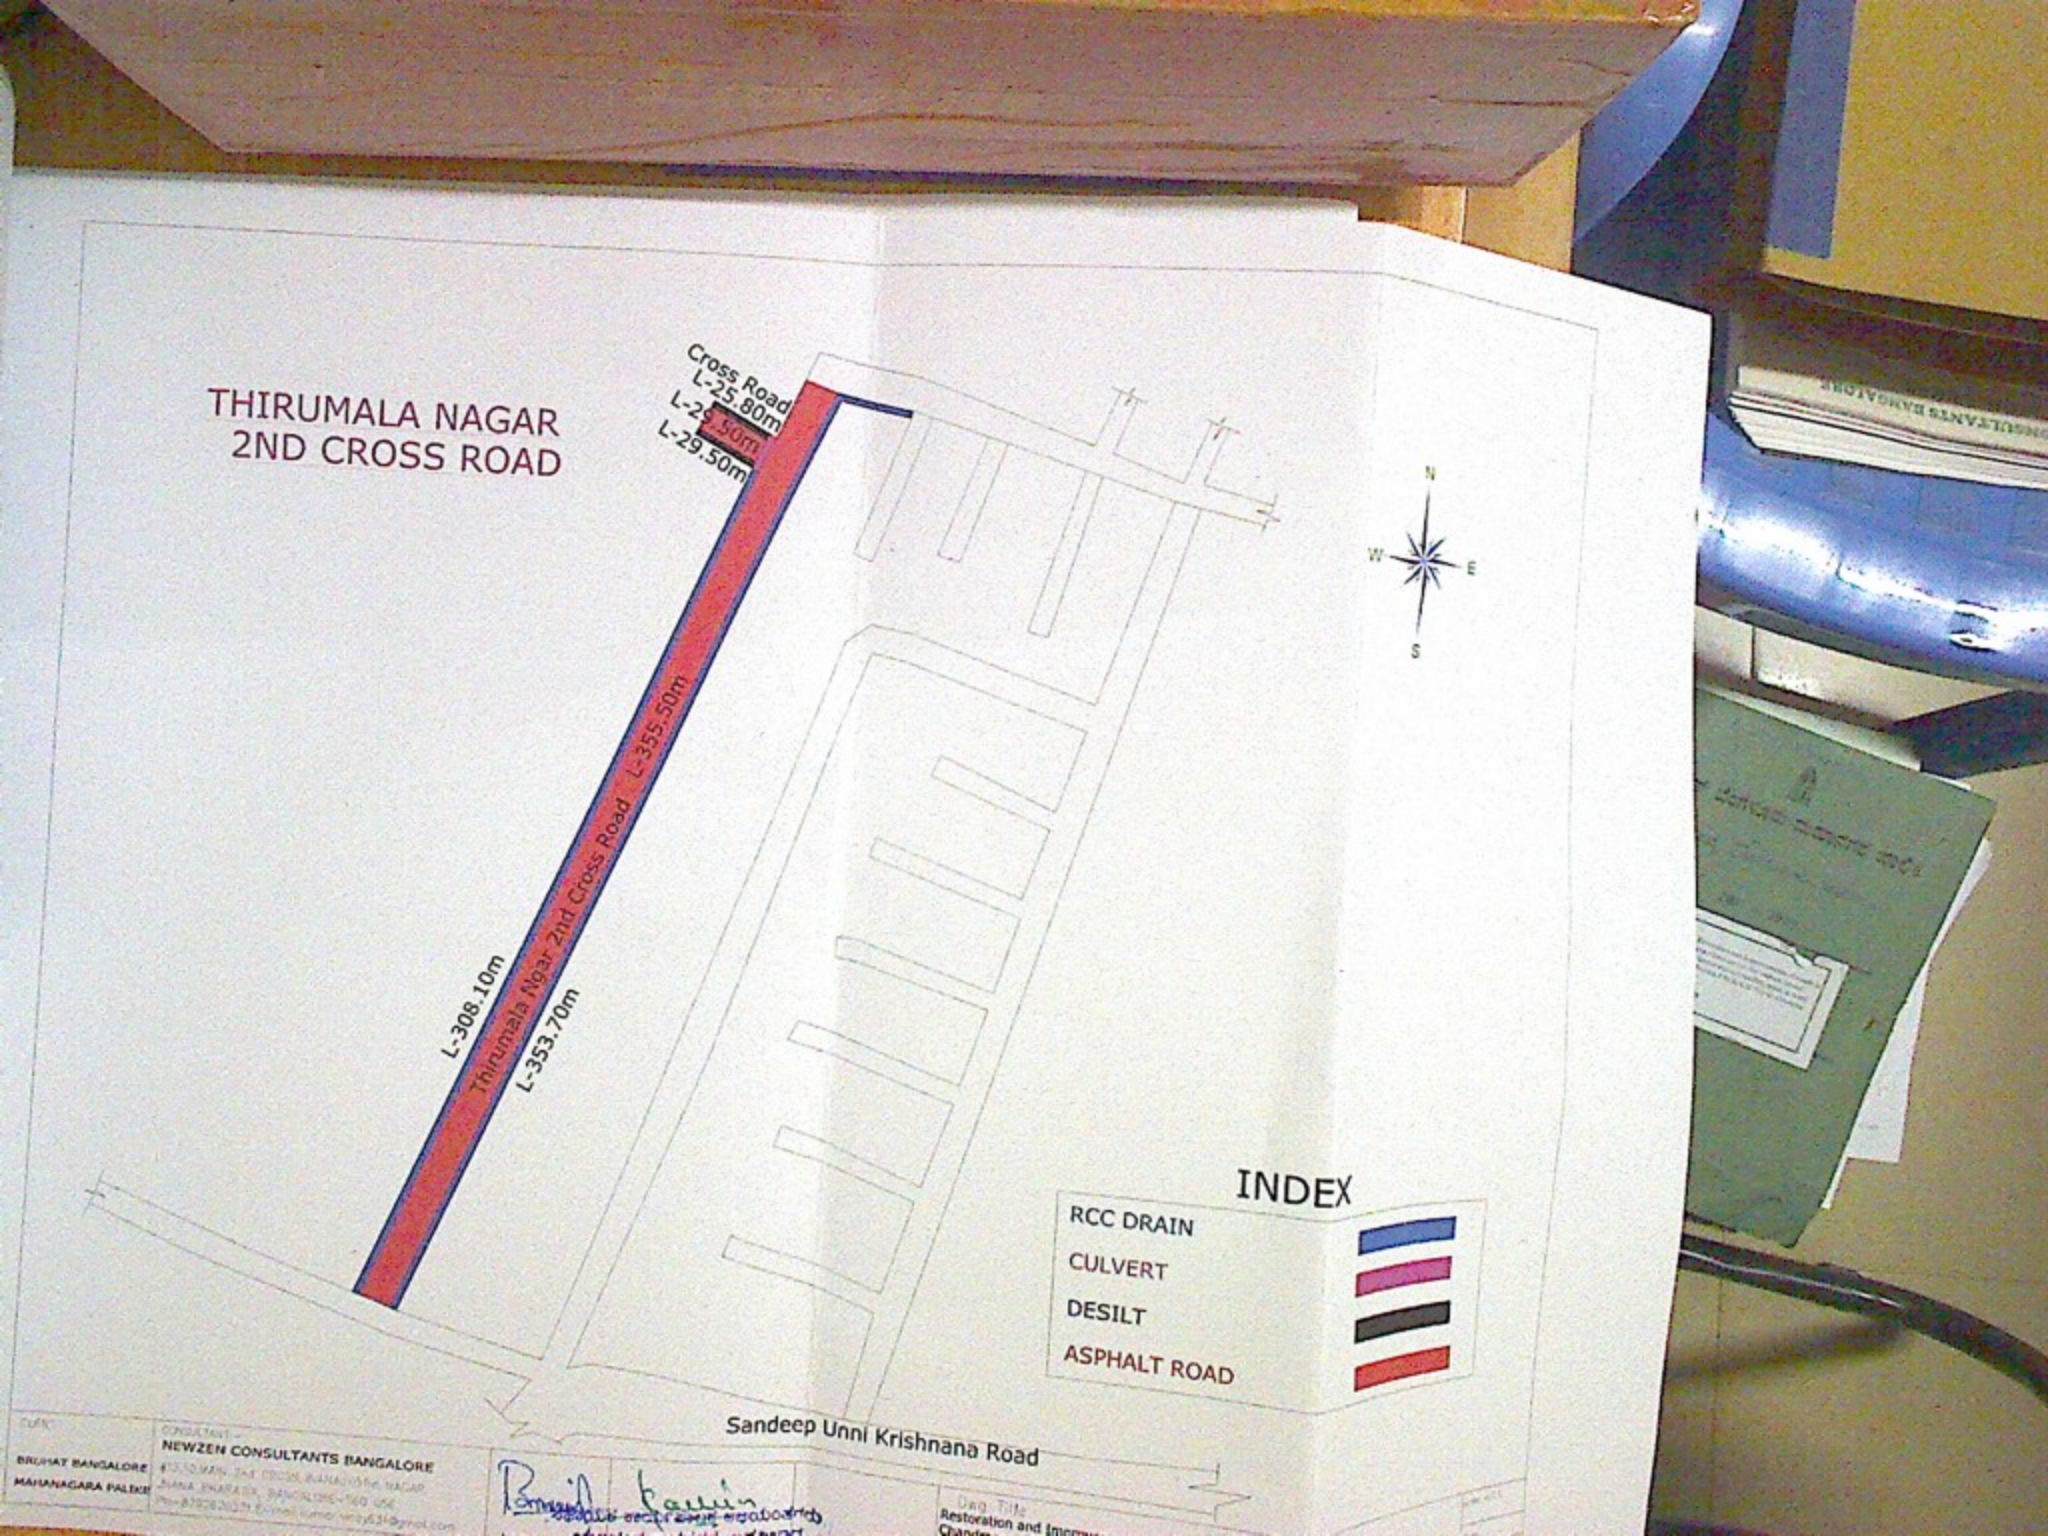
THIRUMALA NAGAR
2ND CROSS ROAD
Cross Road
L-25.80m
L-29.50m
Thirumala Nagar 2nd Cross Road L-355.50m
L-306.10m
L-353.70m
N
W
E
S
INDEX
RCC DRAIN
CULVERT
DESILT
ASPHALT ROAD
Sandeep Unni Krishnana Road
BRUHAT BANGALORE MAHANAGARA PALIKE
NEWZEN CONSULTANTS BANGALORE

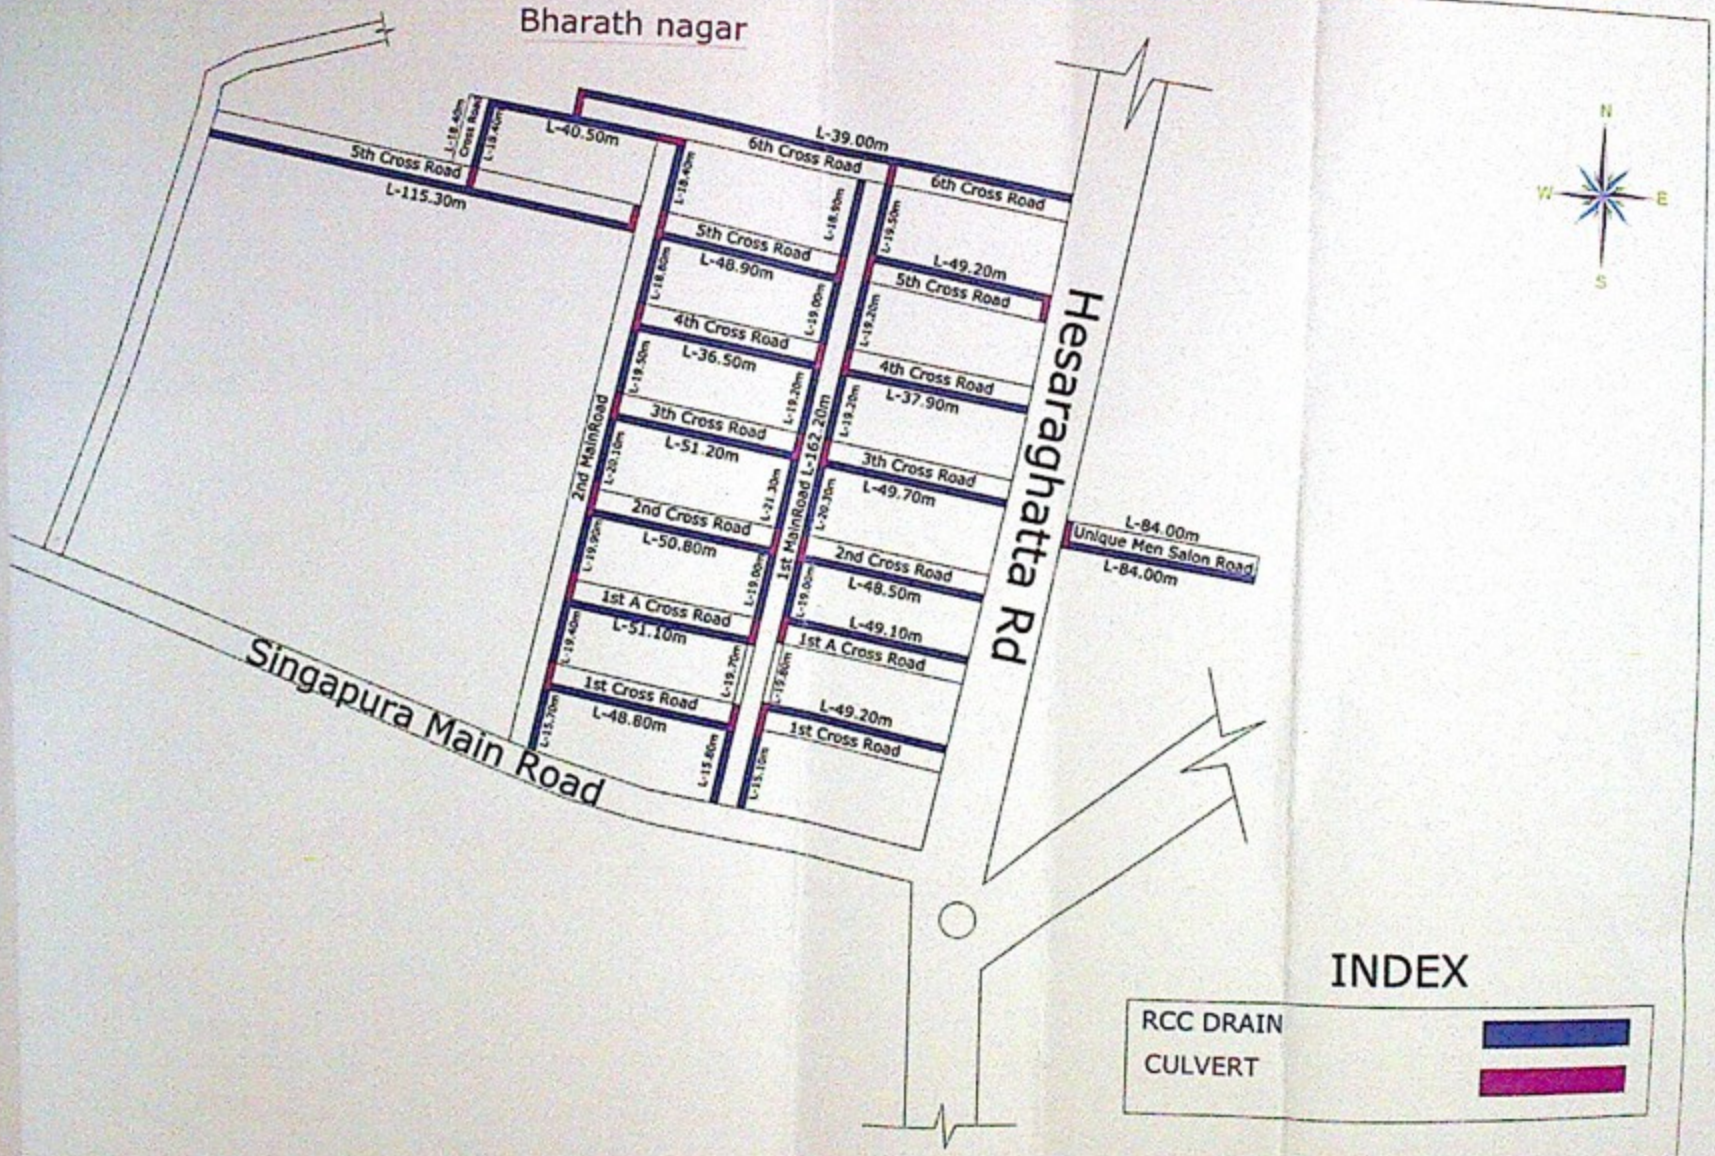

CONSULTANT:-
NEWZEN CONSULTANTS BANGALORE
#13,10,MAIN 2nd CROSS,JNANAJYOTHI NAGAR,
JNANA BHARATHI, BANGALORE-560 056
PH-8792620231,E-mail:kumar.vinay631@gmail.com

Restoration and Improvement of Salnagara, Best Cont, Bharathnagar and Chandrappa Layout, Hill side meadows layout, subhash Chandra Bose layout and surrounding areas in ward no-03 of Yelahanka New Tone Su division
(PACKAGE NO-14)

BHARATH NAGAR
CHANDRAPPA LAYOUT

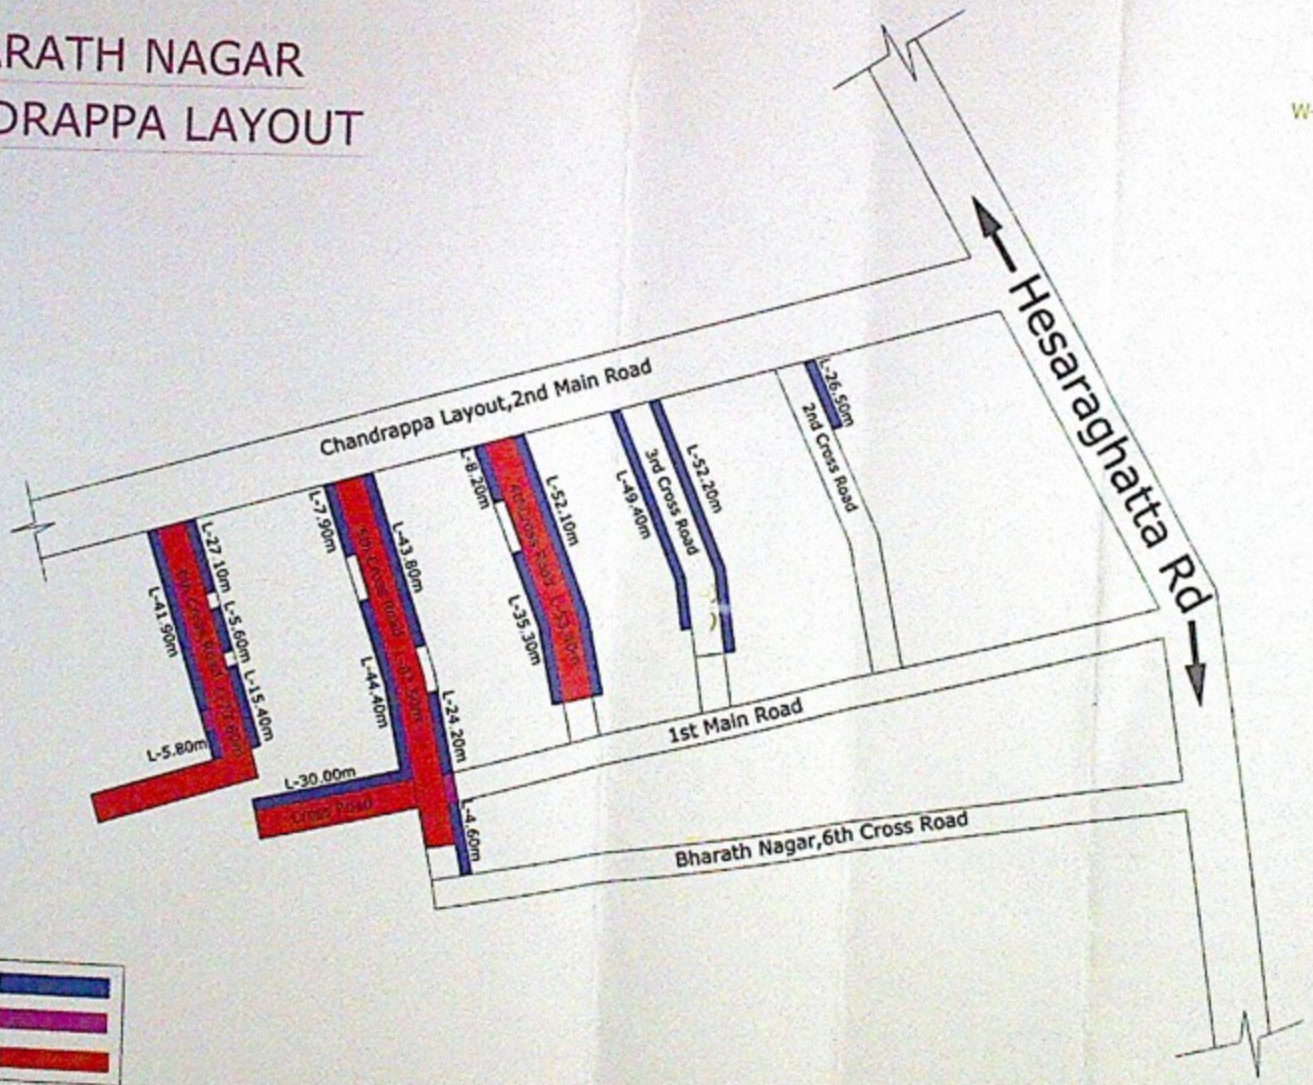

INDEX

DRAIN
VERT
MIX

CONSULTANT :-
NEWZEN CONSULTANTS BANGALORE
#13,10,MAIN 2nd CROSS,JNANAJYOTHI NAGAR,
JNANA BHARATHI, BANGALORE-560 056
PH-8792620231,E-mail,kumar.vinay631@gmail.com

Restoration and Improvement of Sainagara, Best Cont, Bharathnagar and Chandrappa Layout, Hill side meadows layout, subhash Chandra Bose layout and surrounding areas in ward no-03 of Yelahanka New Tone Su division (PACKAGE NO-14)

SANDEEP UNNIKRISHNANA ROAD

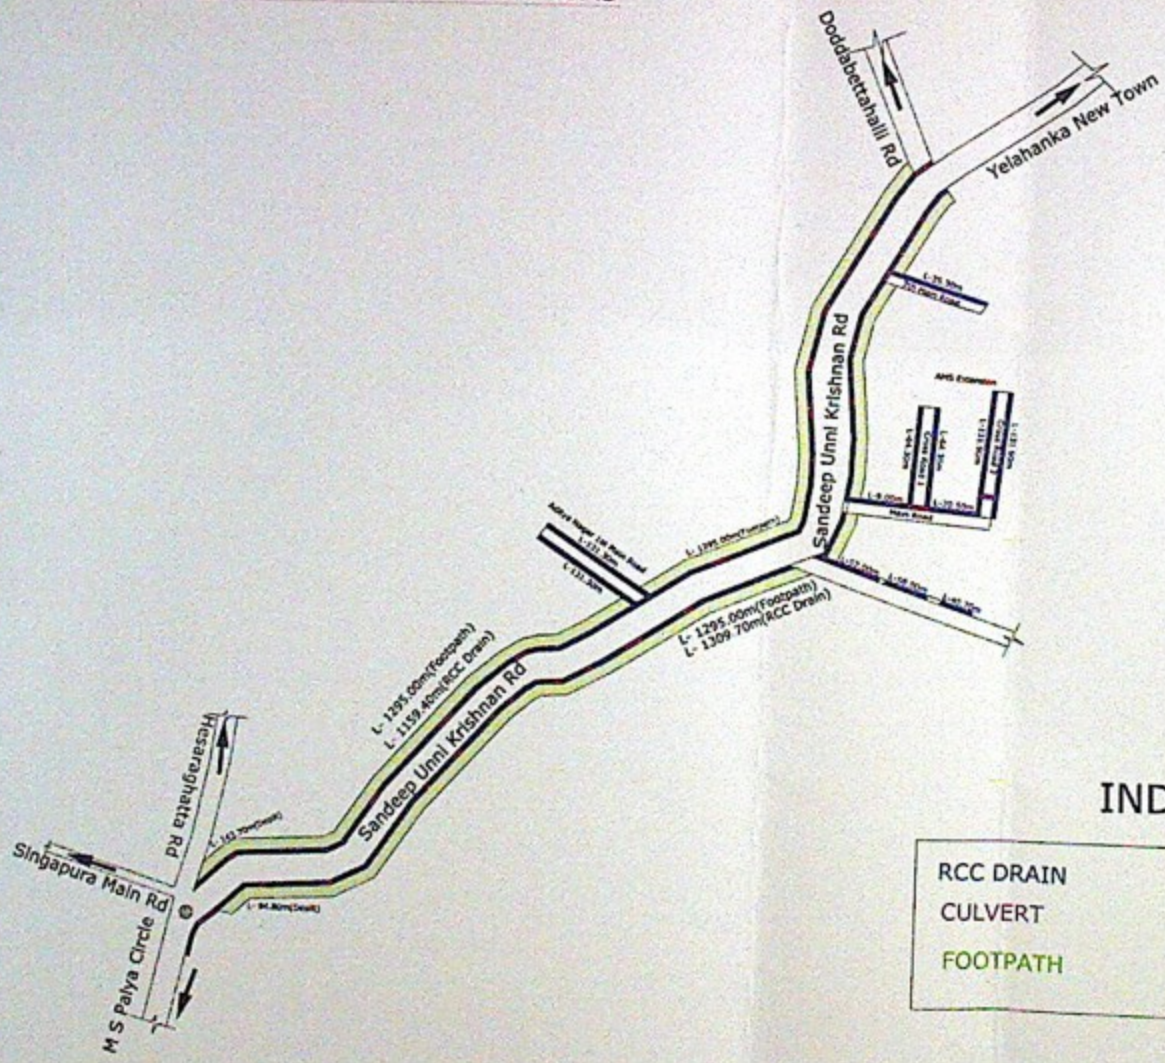

INDEX

RCC DRAIN	
CULVERT	
FOOTPATH	

CONSULTANT:
NEWZEN CONSULTANTS BANGALORE
#13,10,MAIN 2nd CROSS,JNANAJYOTHI NAGAR,
JNANA BHARATHI, BANGALORE-560 056
PH-8792620231 E-mail:kumar.vinay6316@gmail.com

Restoration and Improvement of Sainagara, Best Cont, Bharathnagar and Chandrappa Layout, Hill side meadows layout, subhash Chandra Bose layout and surrounding areas in ward no-03 of Yelahanka New Tone Su division
(PACKAGE NO-14)